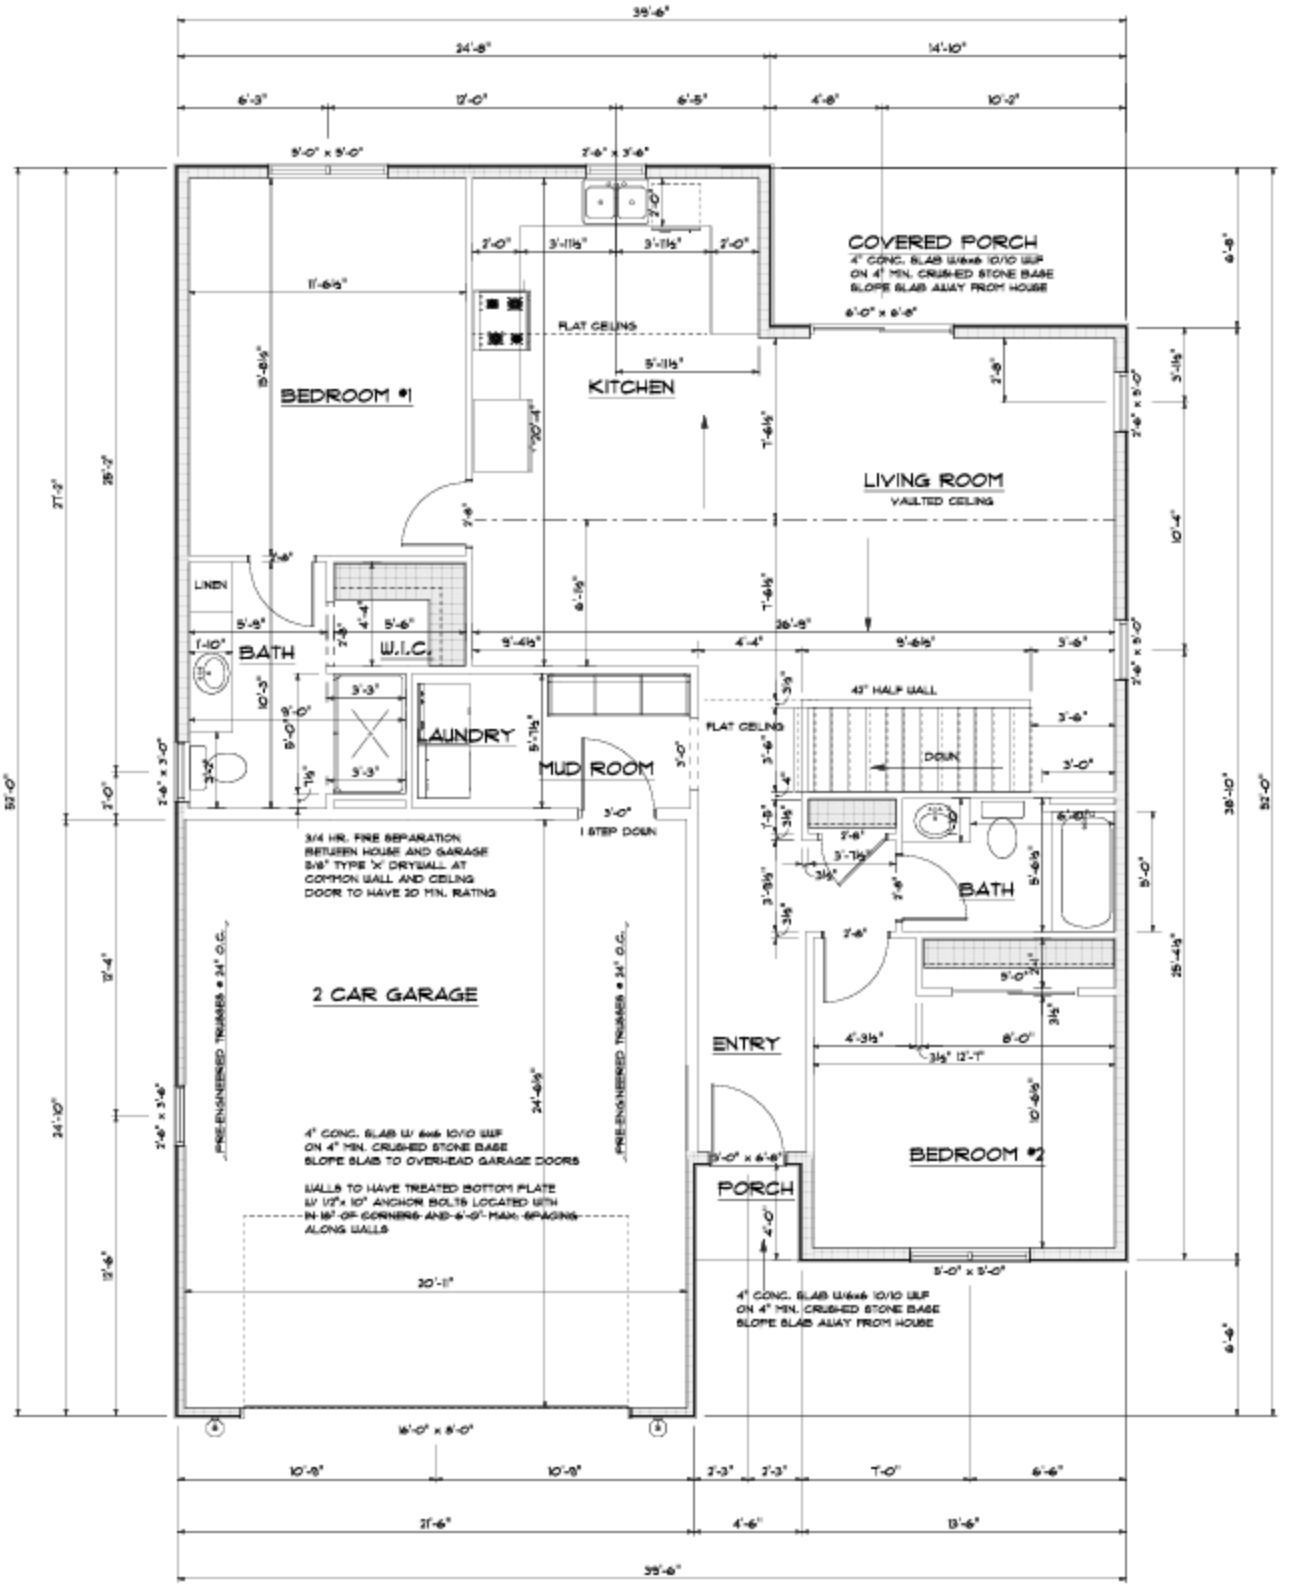

MAIN FLOOR PLAN

SCALE: 1/4" = 1'-0"

1300 sq. ft

NOTE: EXTERIOR DIMENSIONS ARE TO FACE OF MASONRY OR FACE OF STUD