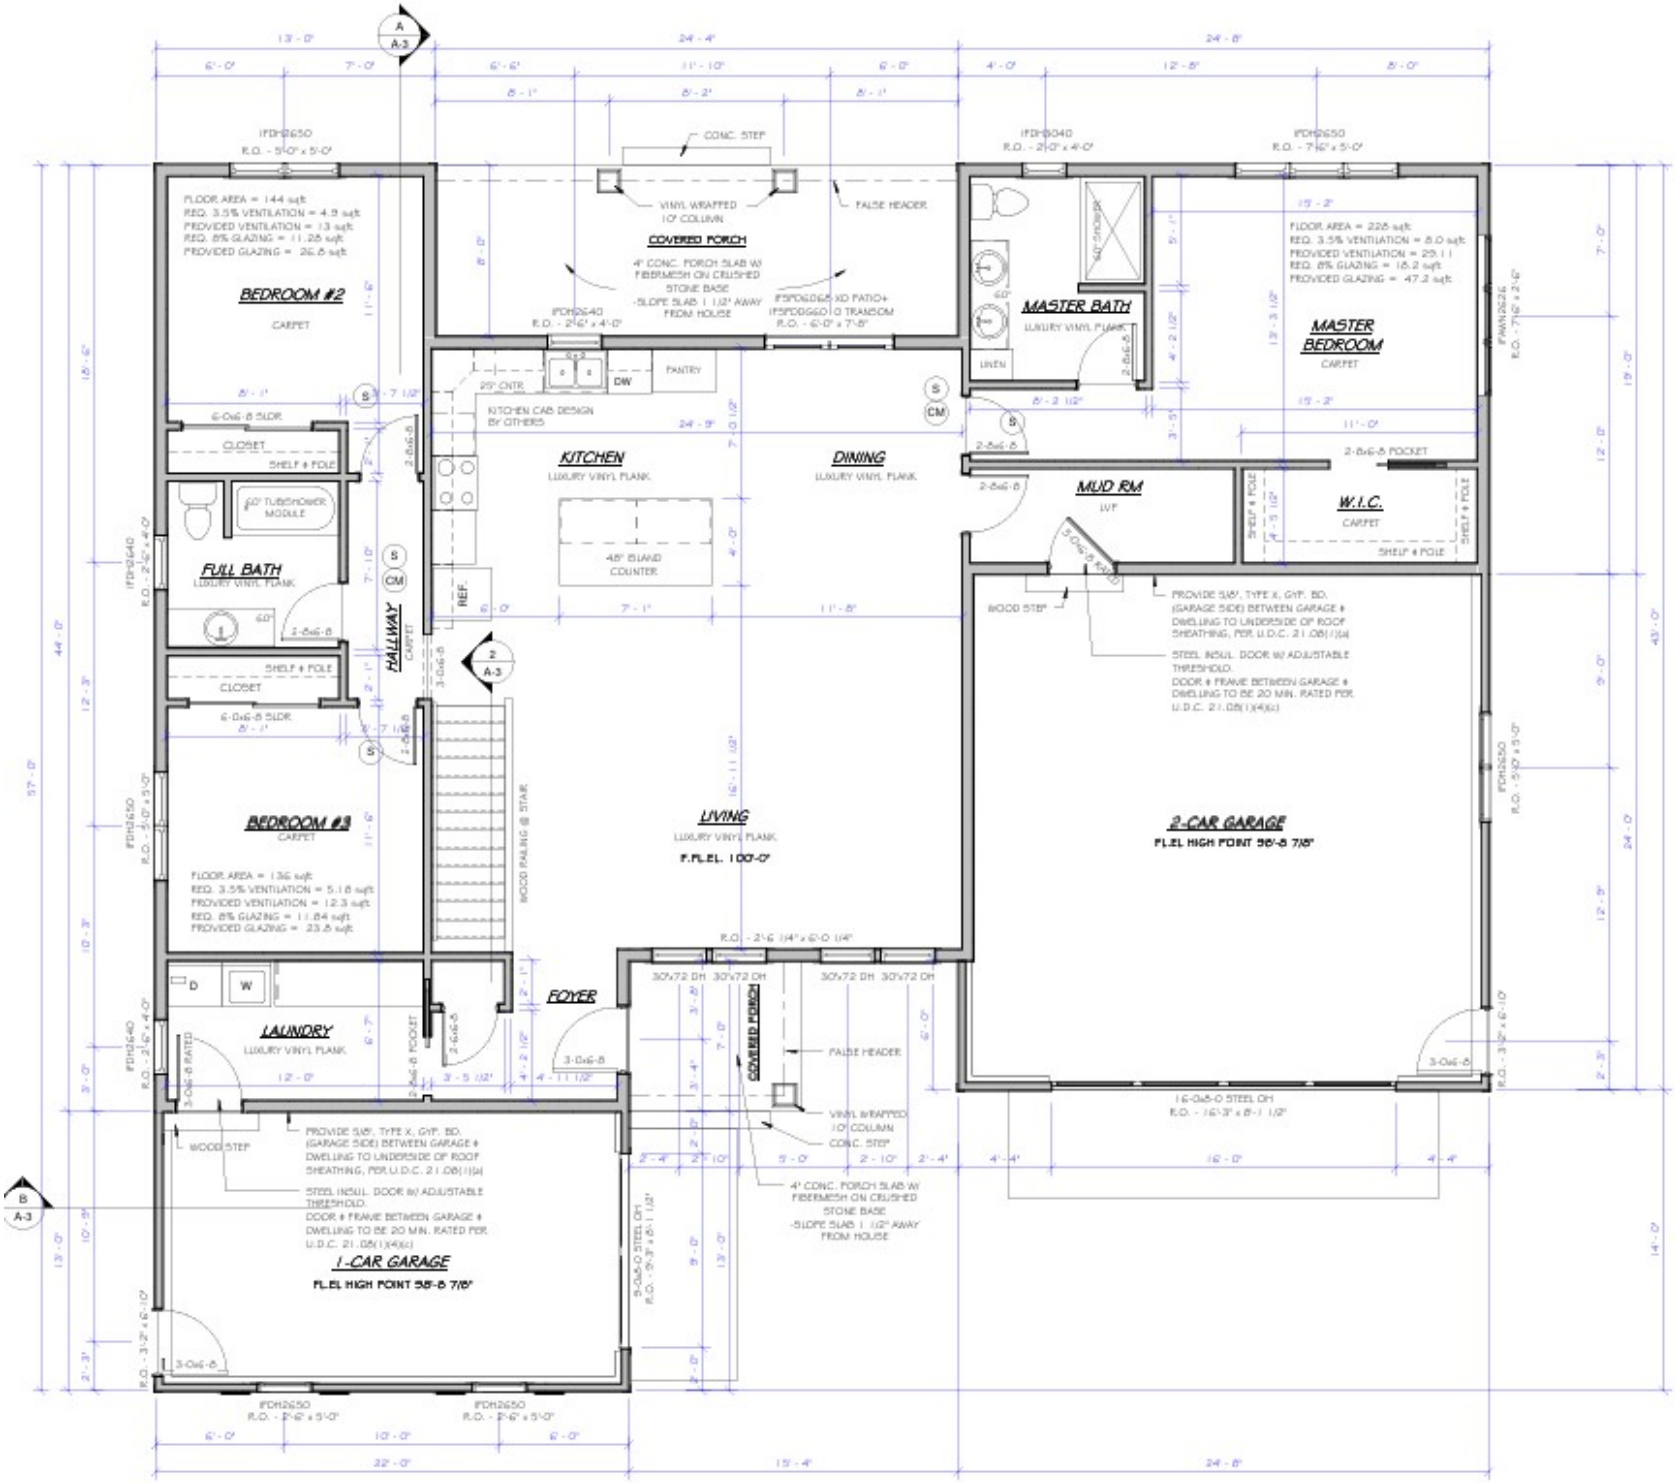


# FLOOR PLAN

SCALE: 1/4" = 1'-0"

1st LEVEL FLOOR AREA: 1,815 SQFT

*FDH2650